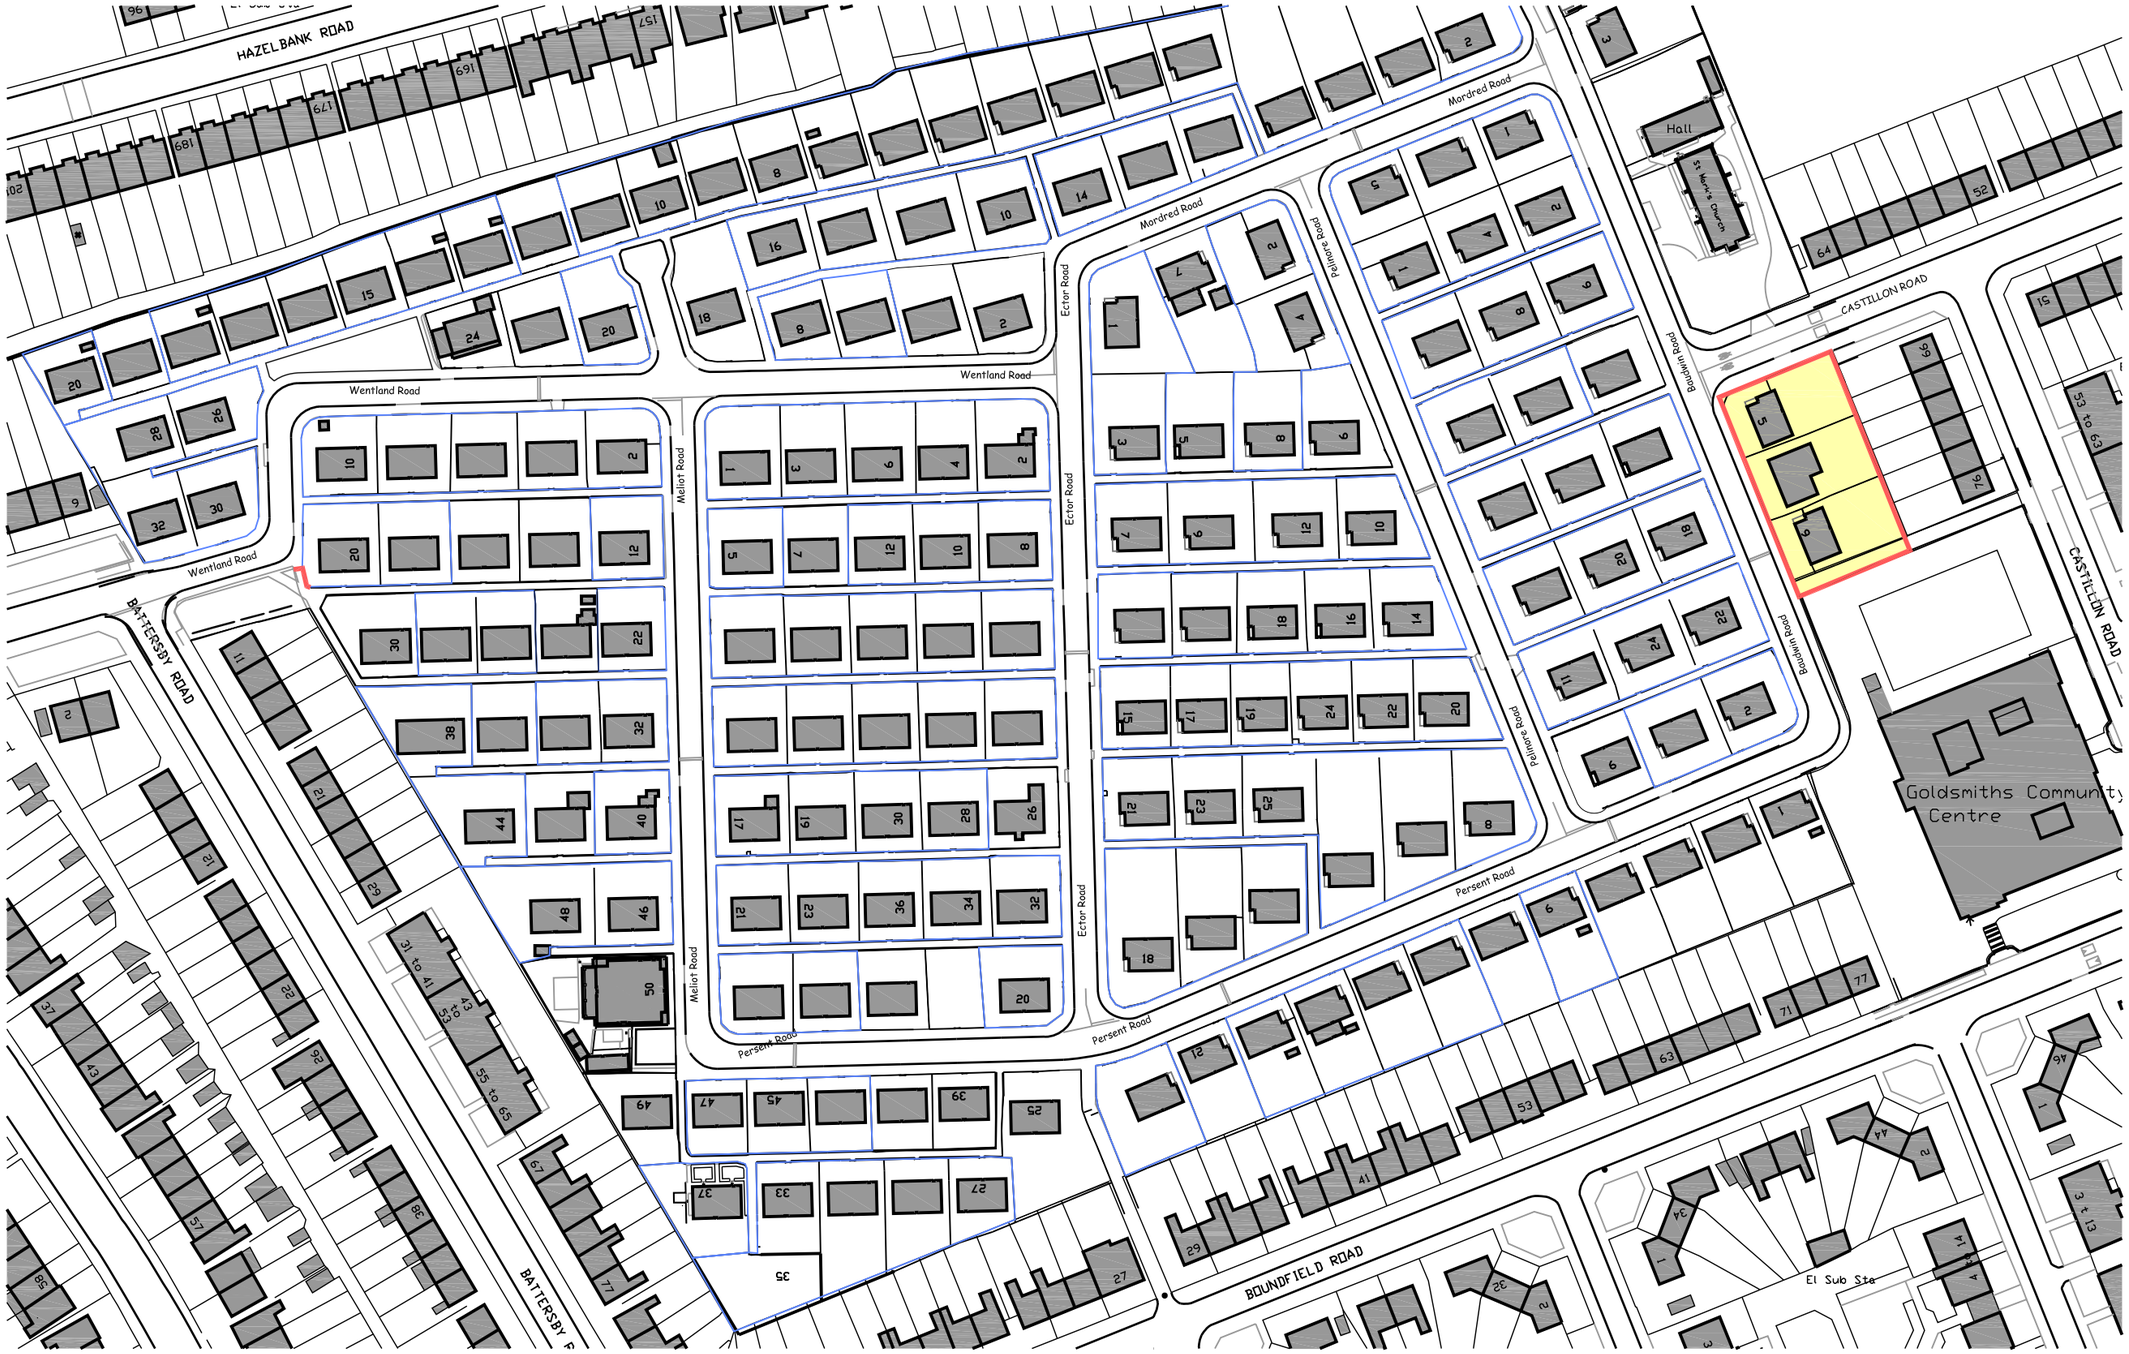

COLOUR KEY

- PHASE ONE

SITE AREA: 0.107 Hectares

0 10m 20m 50

Scale: 1:1250@A3

Revision

project name:	EXCALIBUR ESTATE, CATFORD		
drawing reference:	EXISTING SITE PLAN PHASE ONE LAYOUT	date: NOV 2010 sheet: scale: 1:1250	drawn: EC checked: JW
job number: M7617	drawing number: ASK0002	revision: -	
status:	PLANNING		
cad ref:	M7617 - ASK0002 PHASE 1 SITE PLAN - EXCALIBUR ESTATE 1-1250@A3.dwg		

Use figured dimensions only. All levels and dimensions to be checked on site. This drawing is to be read in conjunction with all other relevant drawings and specifications.
Hunters is a trading name of Hunter & Partners Limited.
© Hunter & Partners Limited. All rights reserved.

hunters

26-28 Hammersmith Grove
London W6 7HU

T 020 8237 8200
F 020 8741 2814
mail@hunters.co.uk

www.hunters.co.uk