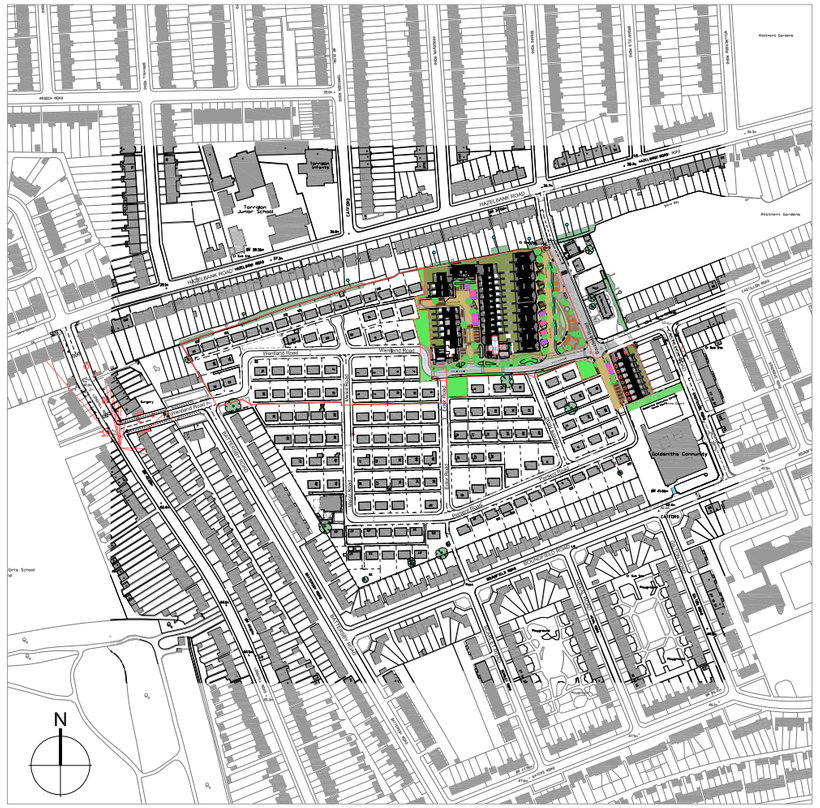

SITE LOCATION PLAN - 1:5000@A3

- Development Phase 3

0 10m 20m 50m 100m

Scale: 1-1250@A3

Revision

N

project name: EXCALIBUR ESTATE, LEWISHAM

drawing reference: LAND REGISTRY PLAN
DEVELOPMENT PHASE 3

date: JANUARY 2016

sheet:

drawn: JW

scale: 1:1250@A3

checked:

job number: M7617

drawing number: ASL010

revision: C4

status: LEGAL

cad ref: M7617_ASL010_C2_Land Registry Plan 3_Excalibur_1-1250@A3.dwg

Use figured dimensions only. All levels and dimensions to be checked on site. This drawing is to be read in conjunction with all other relevant drawings and specifications.
Hunters is a trading name of Hunter & Partners Limited.
© Hunter & Partners Limited. All rights reserved.

hunters

Space One Beadon Road
London W6 0EA

T 020 8237 8200
F 020 8741 2814
mail@hunters.co.uk

www.hunters.co.uk