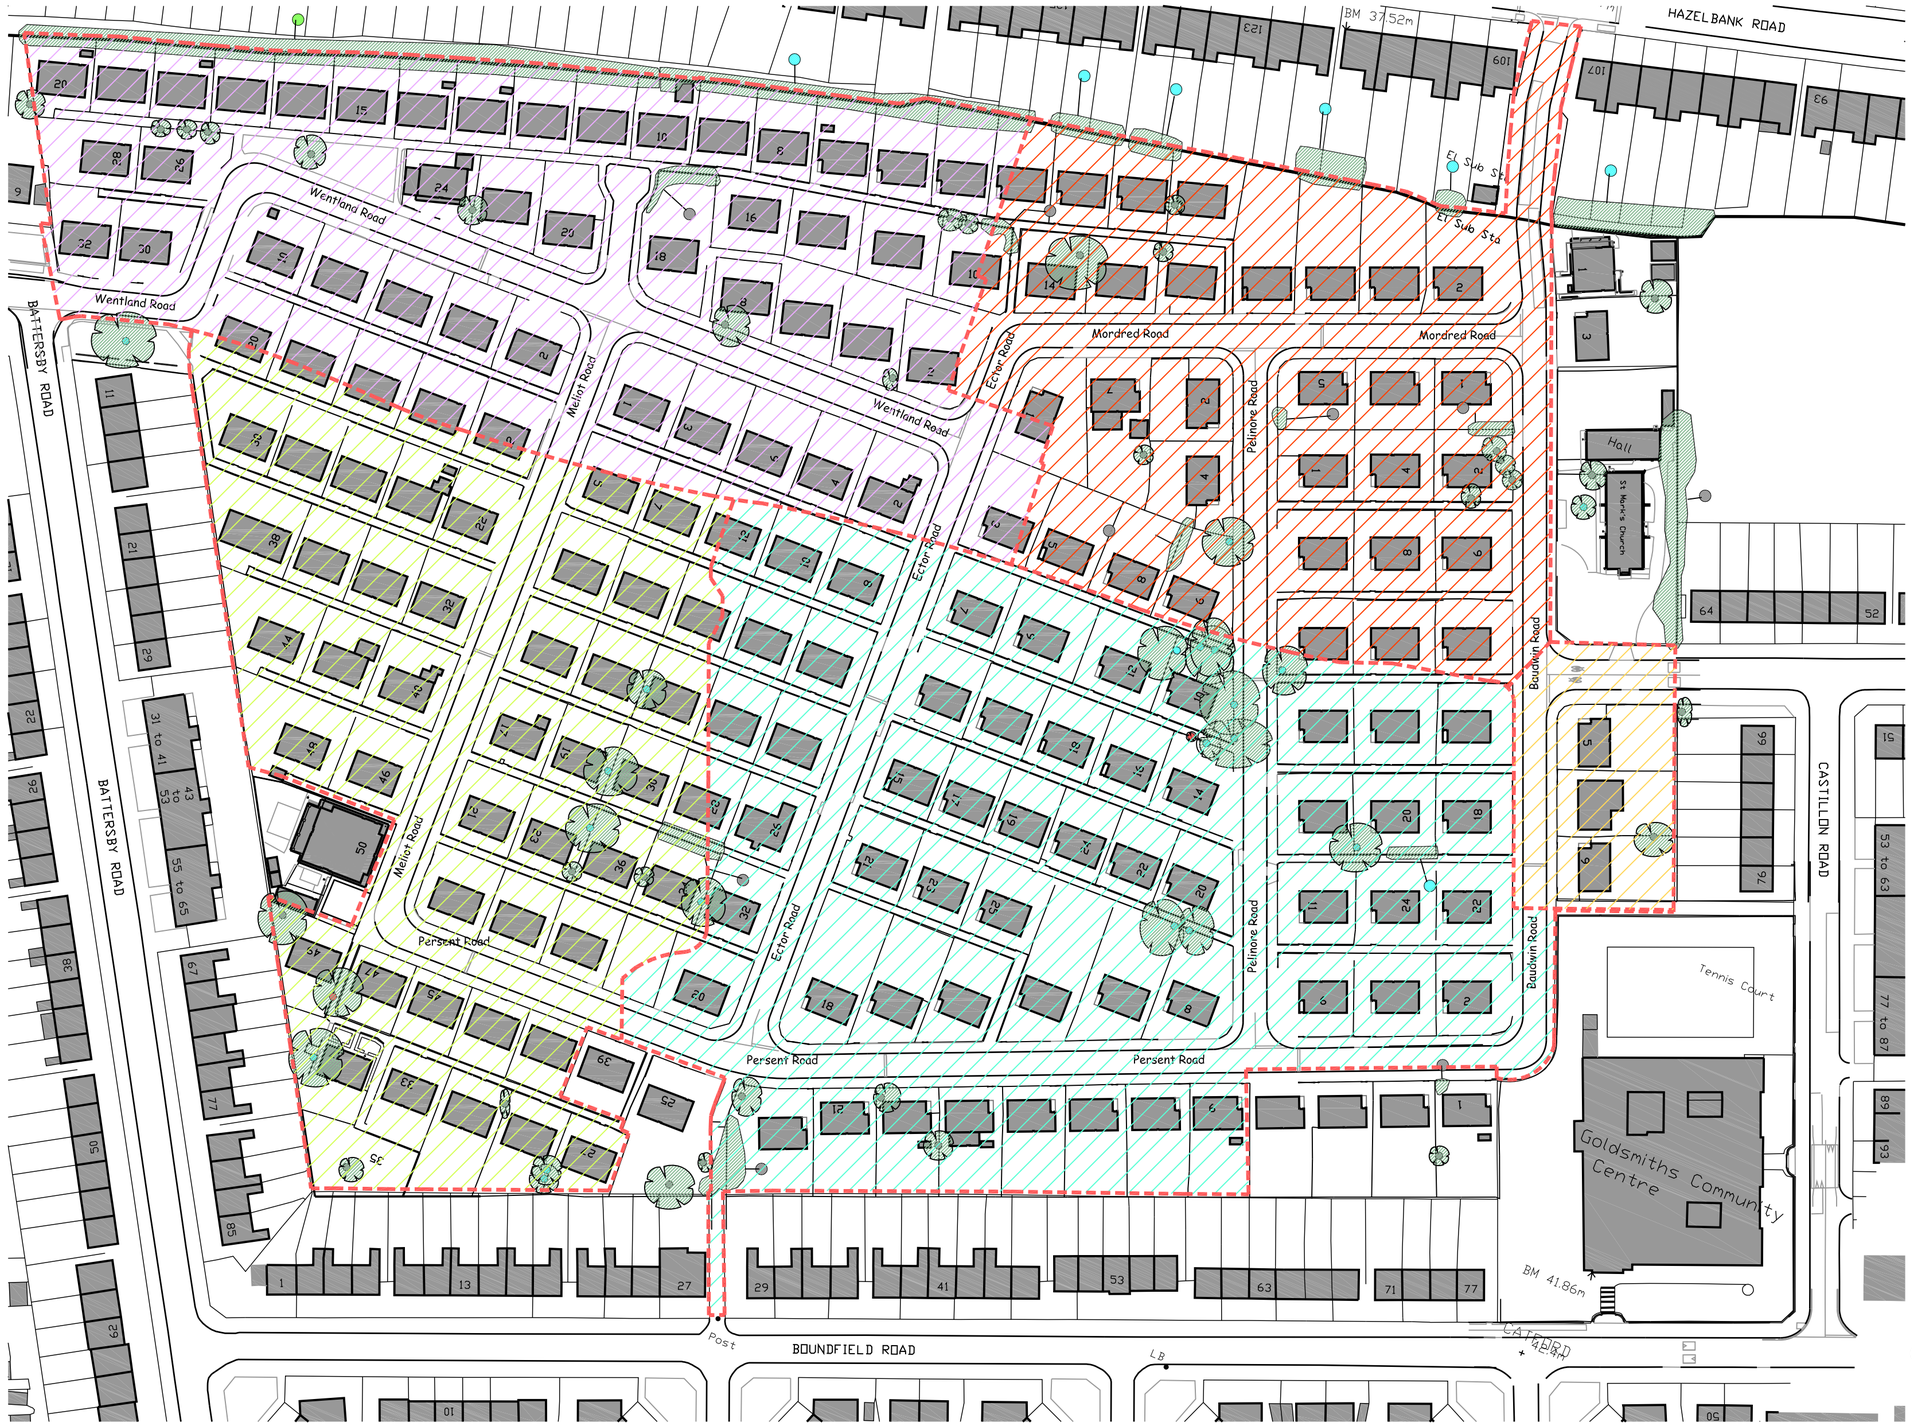

Revision

creating places where people want to live

project name: EXCALIBUR ESTATE, CATFORD

drawing reference: SITE LOCATION PLAN

date: NOVEMBER 2010

sheet:

drawn: EC

scale: 1:1250@A3

checked: JW

job number: M7617

drawing number: APL0001

revision: -

status: PLANNING

cad ref: M7617 - APL0001 SITE LOCATION PLAN - EXCALIBUR ESTATE - 1-1250@A3.dwg

Use figured dimensions only. All levels and dimensions to be checked on site. This drawing is to be read in conjunction with all other relevant drawings and specifications.
Hunters is a trading name of Hunter & Partners Limited.
© Hunter & Partners Limited. All rights reserved.

hunters

26-28 Hammersmith Grove
London W6 7HU

T 020 8237 8200
F 020 8741 2814
mail@hunters.co.uk

www.hunters.co.uk