ILDERTON WHARF, ROLLINS STREET, LONDON, LEWISHAM, SE15 1EP

Ground floor Site Plan with premises redline and proposed internal layout

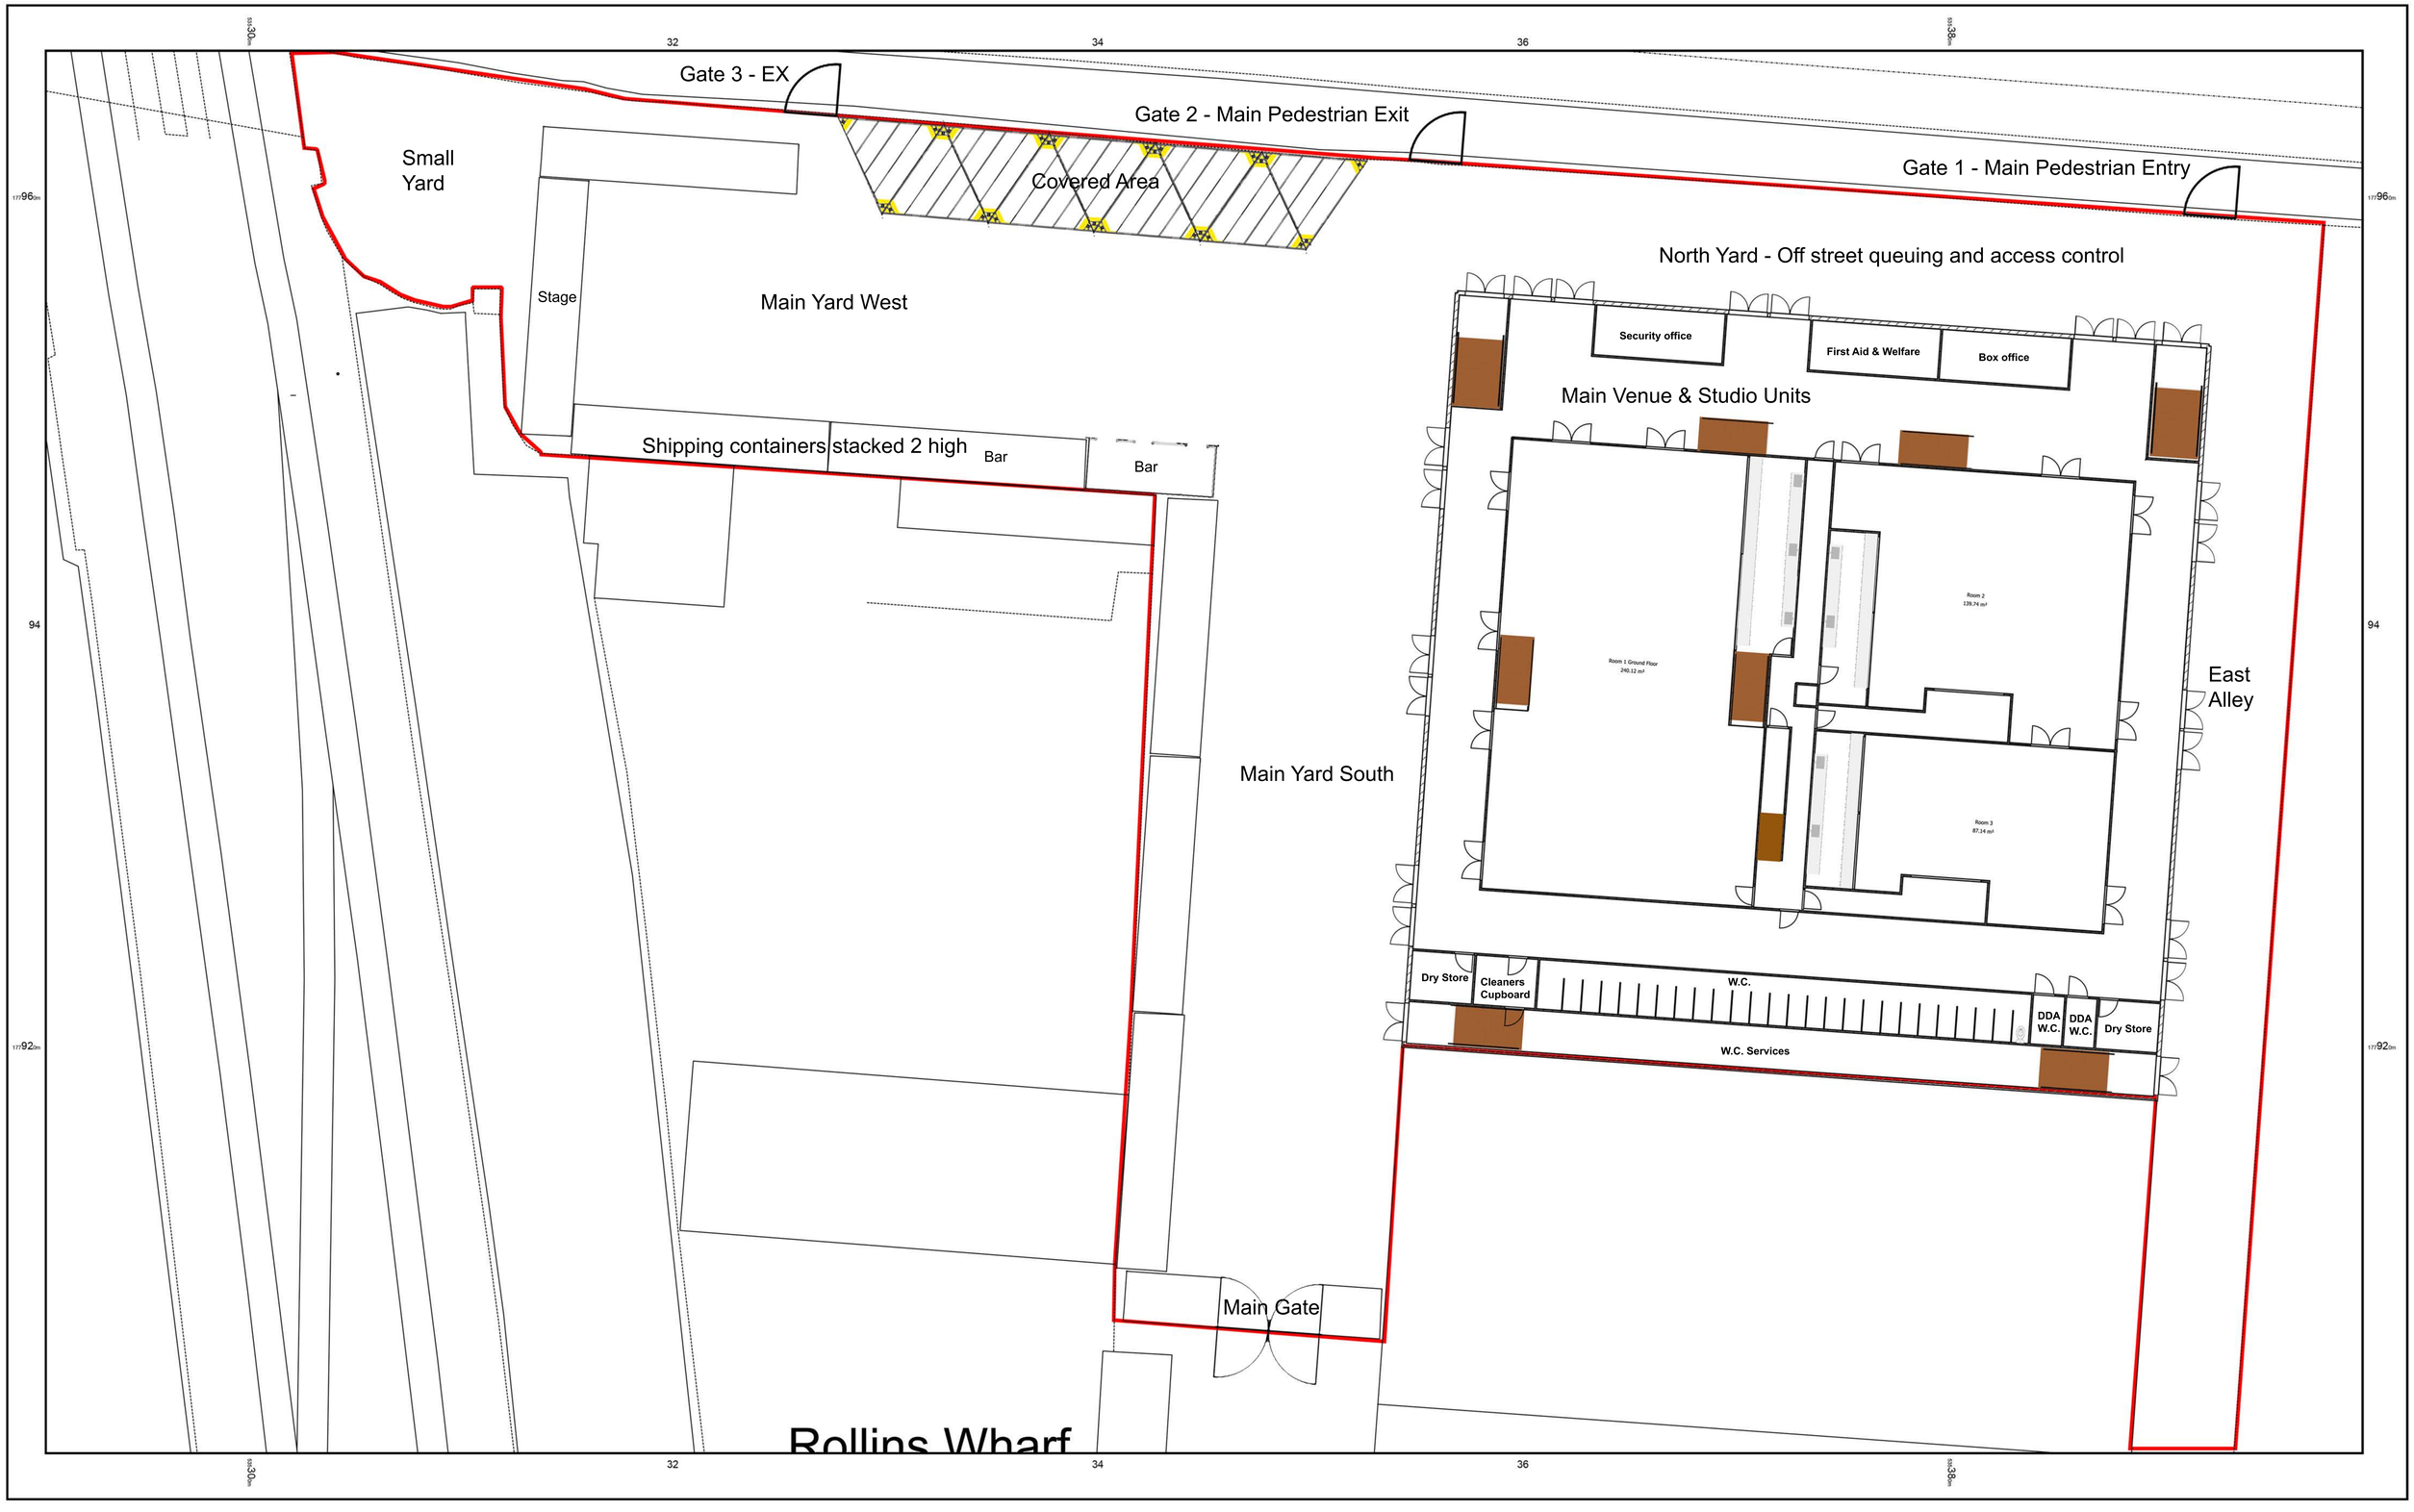

0m 1cm = 1m 20m

Scale 1:100 @ A0

ILDERTON WHARF, ROLLINS STREET, LONDON, LEWISHAM, SE15 1EP

First floor Site Plan with premises redline and proposed internal layout

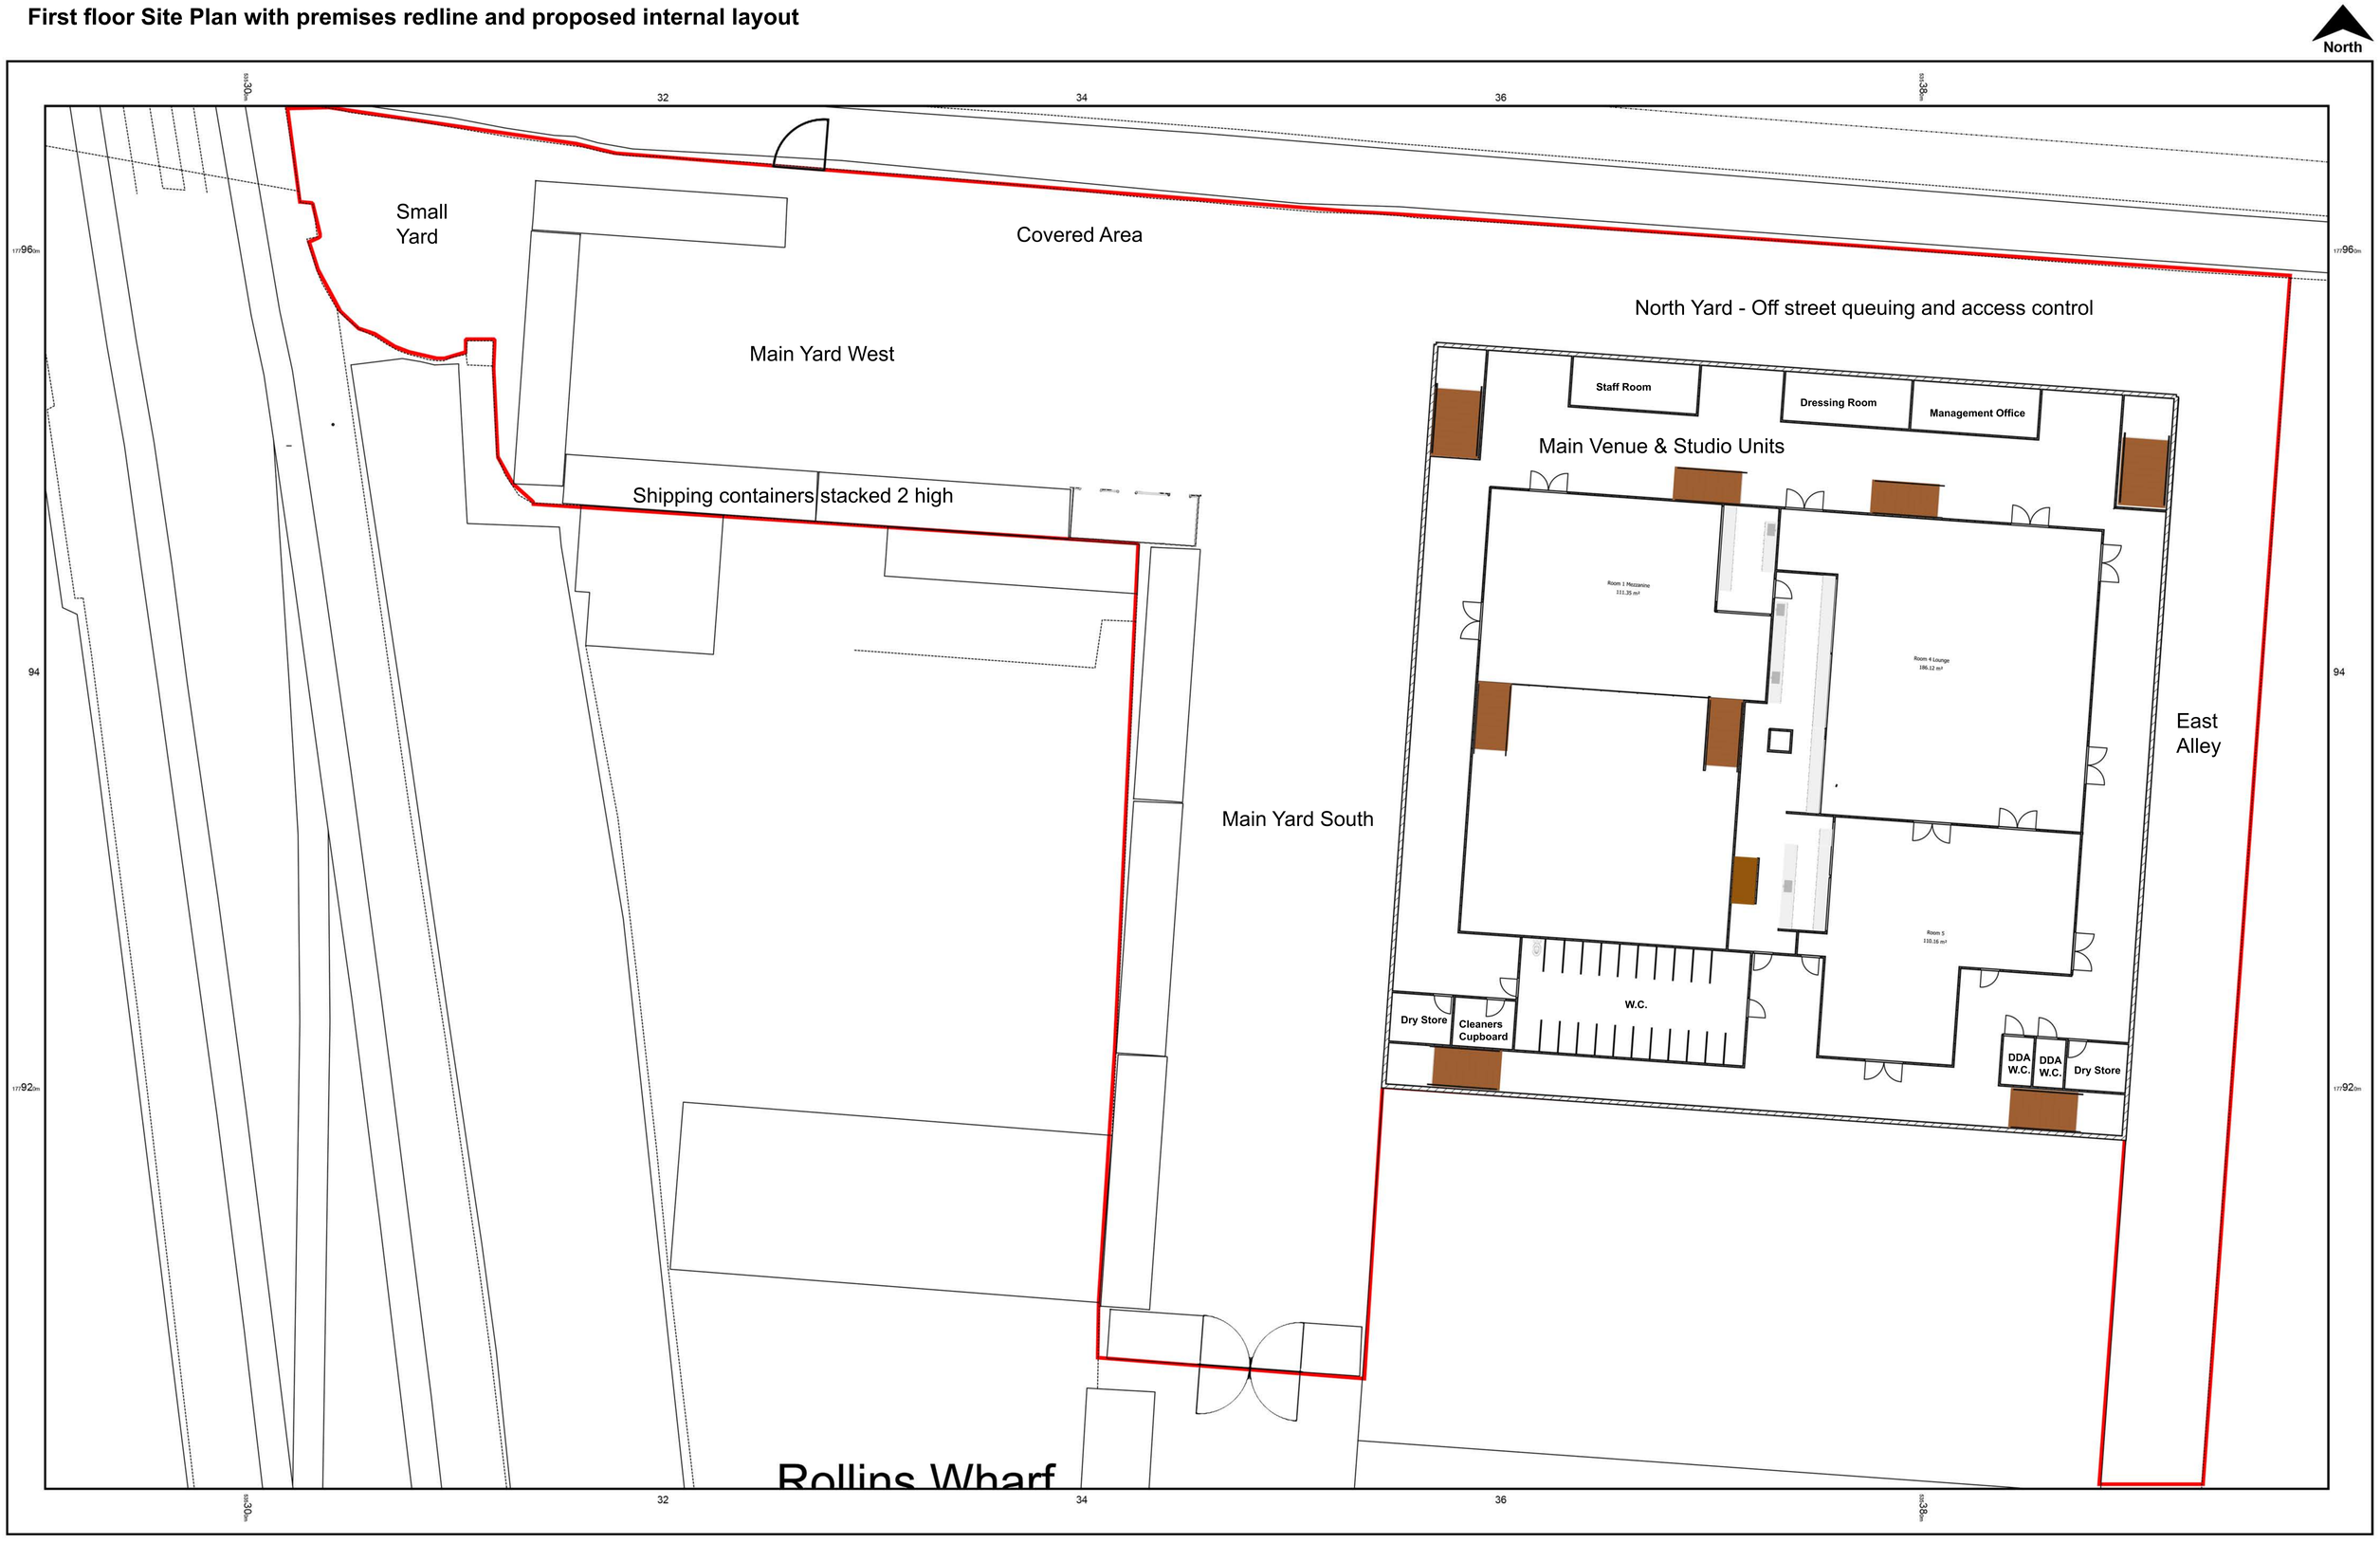

0m 1cm = 1m 20m

Scale 1:100 @ A0